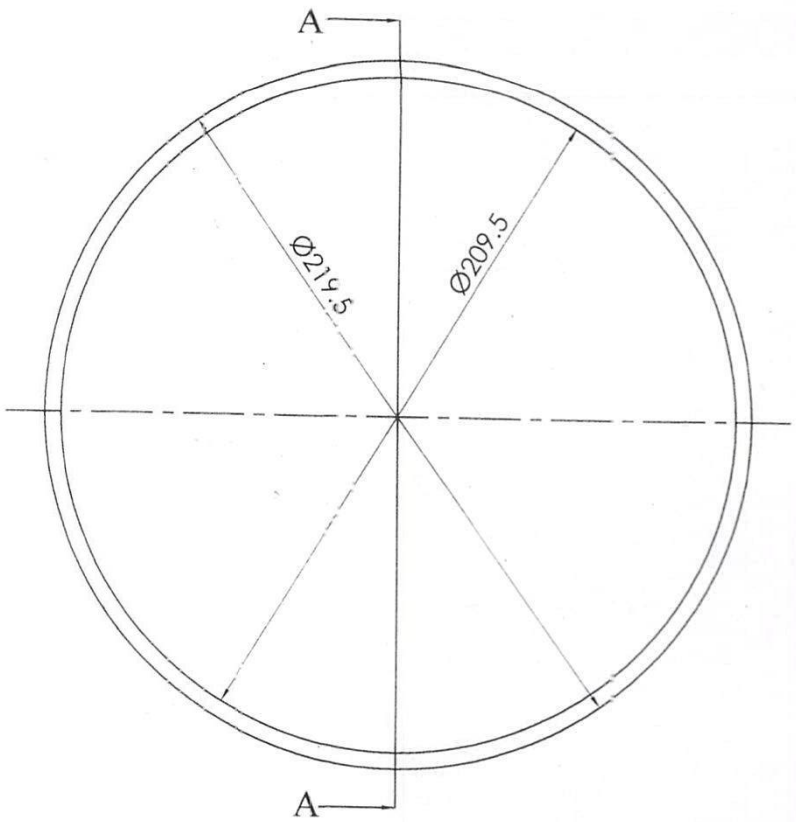

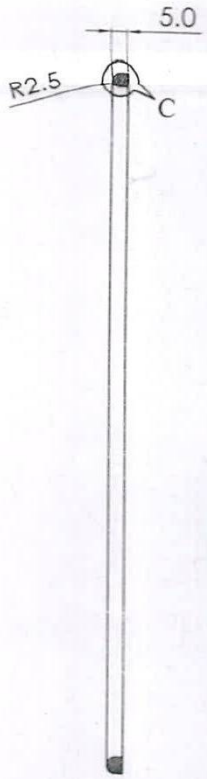

SECTION A-A

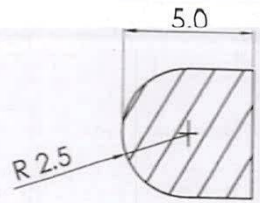

DETAILED VIEW 'C'

आरेखन की नवीनतम प्रति आरेखन कार्यालय, आयुध निर्माणी, भुसावल द्वारा जारी की गई है।
Latest Copy of Drawing Issued by Drawing Office, Ordnance Factory, Bhusawal.

9/1/19

अनुभाग प्रमुख, आरेखन कार्यालय.
Head of Section, Drawing Office.

9 APR 2019

MATERIAL -:
VALCUNISED CHLOROPRENE RUBBER COMPOUND (NEOPRENE) TO SPEC. IND/ME/B84 (PROV), CLASS C40

NOTES -:
1. REMOVE ALL FLASHES.
2. SHORE A HARDNESS 36-45

ITEM	DESCRIPTION	QTY.	MATL.	TREATMENT	REMARKS

TITLE :-

GASKET
FOR STEEL PACKAGE (120 MM ARJUN AMMN).

REF.DRG. NO.10060516000000600TA, ARDE PUNE

NOTE: 1) DRG. CONVENTIONS CONFIRM TO INDIAN STD DIMN. IN mm
2) GEN. TOL. ~~FINE~~/MEDIUM/~~COARSE~~ CLASS TO IS:2102 OTHERWISE STATED.

2018	NAME	SIGN	DATE
JWM/PROD.	A.BANSAL		
DRG./DRN.	A.S.RAMTEKE		
JWM/CHD	V.KANDWAL		
JWM/HOS/DO	P.V.PATIL		
DIV.O/DO	M.K.VERMA		

R.NO.	DATE	AUTHORITY	REVISION	SIGN.

DRG. SEALED :-

SCALE :- 1:1

ORDNANCE FACTORY
BHUSAWAL

ID NO:Drg_3/STEEL PACKAGE 120 MM ARJUN AMMN.

DRG.NO: OFBH/ STEEL PACKAGE 120 MM/C/2113

THIS DRAWING IS THE PROPERTY OF O.F.BHUSAWAL
MINISTRY OF DEFENCE, GOVT OF INDIA. IT SHOULD NOT BE COPIED / REPRODUCED IN ANY WAY.